Landscape Concept Plan

Front Yard

The Cormican Residence

125 Crest Road

Ridgewood, New Jersey 07451

Landscape Concept Plan
Hardscape Plan

Drawn By A Kosits
Date 10/11/2020

Revised 10/15/2020
Revised 10/20/2020
Revised 5/6/2023

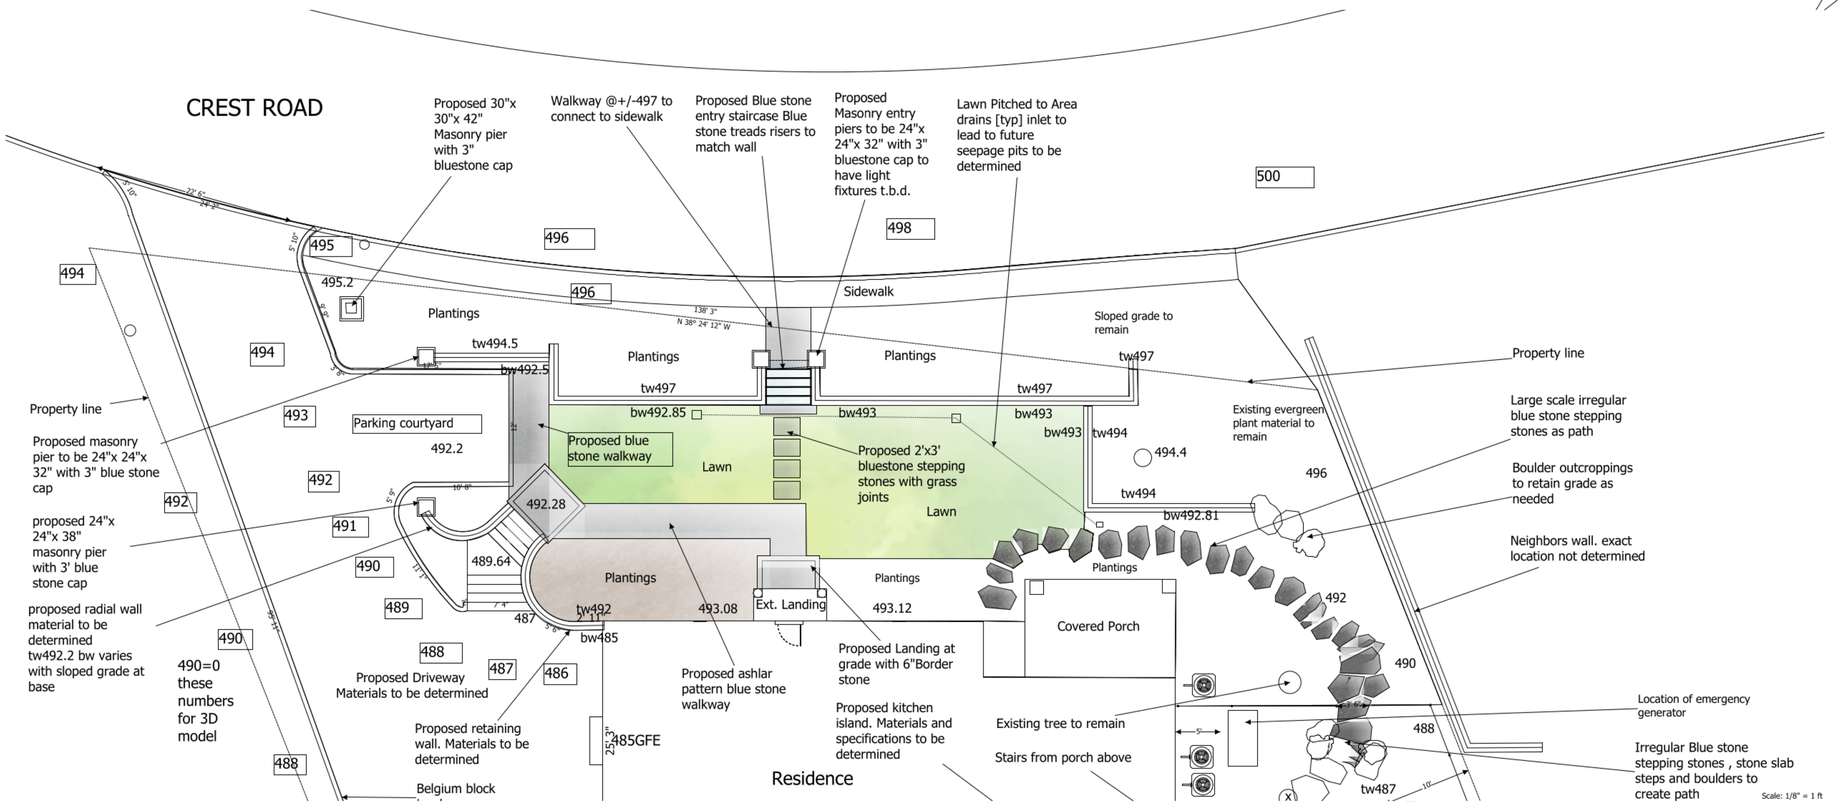

RIVERSTONE DESIGN STUDIO
41 Litchult Lane Mahwah NJ 07430
www.RIVERSTONEDESIGNSTUDIO.COM