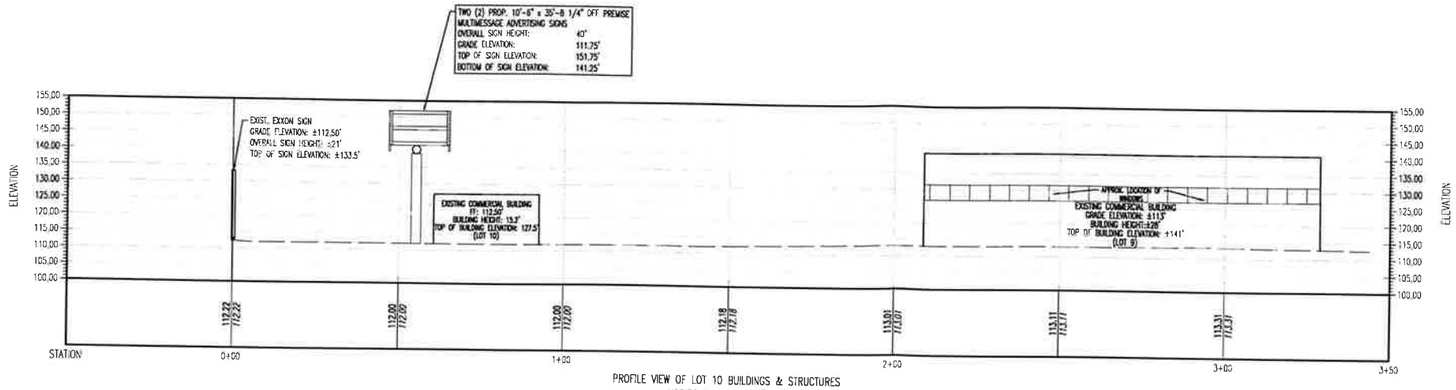

PROFILE VIEW OF LOT 10 BUILDINGS & STRUCTURES
HORIZONTAL SCALE: 1"=20'
VERTICAL SCALE: 1"=20'

AERIAL VIEW OF VIEW OF 500 N.J.S.H. ROUTE 17 PROPERTY

NOTE: TOPOGRAPHIC DATA ESTABLISHED USING NOAA LIDAR TOPOGRAPHIC DATA

GRAPHIC SCALE
-20 0 10 20 40 80
(IN FEET)
1 INCH = 20 FT.

GENERAL NOTES

1. THIS PLAN HAS BEEN PREPARED BASED ON REFERENCES INCLUDING BOUNDARY AND PARTIAL TOPOGRAPHIC SURVEY DYNAMIC SURVEY, LLC 1904 MAIN STREET LAKE CONO, NJ 07718 JOB # 2022-52-0065 DATED: 07/18/2019
2. OWNER: SIMPSON, (TRUST) / SUNOCO / KI ANDREWS 1900 DAYROCK ROAD ROWLETT, TX 75088
3. APPLICANT: OUTFRONT MEDIA LLC 185 US HWY 46 LAKE HIAWATHA, NJ 07034
4. PARCEL DATA: BLOCK: 4703, LOT: 10 500 N.J.S.H. ROUTE 17 VILLAGE OF RIDGEWOOD BERGEN COUNTY, NEW JERSEY

DYNAMIC
• ENGINEERING • EARTH
• SURVEY • TRAFFIC

REV.	DATE	COMMENTS	BY

THIS PLAN SET IS FOR PERMITTING PURPOSES ONLY AND MAY NOT BE USED FOR CONSTRUCTION

DRAWN BY: ZJP | DESIGNED BY: TFD | CHECKED BY: DWS | CHECKED BY: -

PROJECT: OUTFRONT MEDIA, LLC
PROPOSED PROJECT MULTIMESSAGE ADVERTISING SIGN
BLOCK 4703, LOT 10
500 N.J.S.H. ROUTE 17
VILLAGE OF RIDGEWOOD, BERGEN COUNTY, NEW JERSEY

811 Know what's below. Call before you dig.
PROTECT YOURSELF
ALL STATES REQUIRE NOTIFICATION OF EXCAVATORS, DESIGNERS, OR ANY PERSON PREPARING TO DISTURB THE EARTH'S SURFACE ANYWHERE IN ANY STATE
FOR STATE SPECIFIC DIRECT PHONE NUMBERS VISIT WWW.CALL811.COM

DYNAMIC ENGINEERING
LAND DEVELOPMENT CONSULTING • PERMITTING
GEOTECHNICAL • ENVIRONMENTAL
TRAFFIC • SURVEY • PLANNING & ZONING
50 Park Place, Mezzanine Level
Newark, NJ 07102
T: 973.755.7200
Offices conveniently located at:
www.dynamicec.com

BRETT W. SKAPINETZ
PROFESSIONAL ENGINEER
NEW JERSEY LICENSE No. 41955

TIAGO F. DUARTE
PROFESSIONAL ENGINEER
NEW JERSEY LICENSE No. 52588

TITLE: CROSS SECTION EXHIBIT

SCALE: (H) 1"=20' (V) 1"=20' | DATE: 06/28/22
PROJECT No: 0302-99-058

SHEET No: 1 OF 1 | Rev. #: 0

COPYRIGHT © 2022 - DYNAMIC ENGINEERING CONSULTANTS, PC - ALL RIGHTS RESERVED

Plotted: 06/28/22 - 4:05 PM, By: zpercoske
File: F:\JOBS PROJECTS\0302 CDS Outdoor\99-058 Ridgewood\Dwg\Exhibits (Misc)\Cross Section Profile Exhibit #2.dwg, ---> CROSS SECTION PROFILE EXHIBIT