LEGEND/ SYMBOLS

- EXISTING WALL TO REMAIN
- EXISTING WALL TO BE REMOVED
- NEW WALL
- EXISTING DOOR & FRAME TO REMAIN
- EXIST. DOOR & FRAME TO BE REMOVED
- NEW DOOR

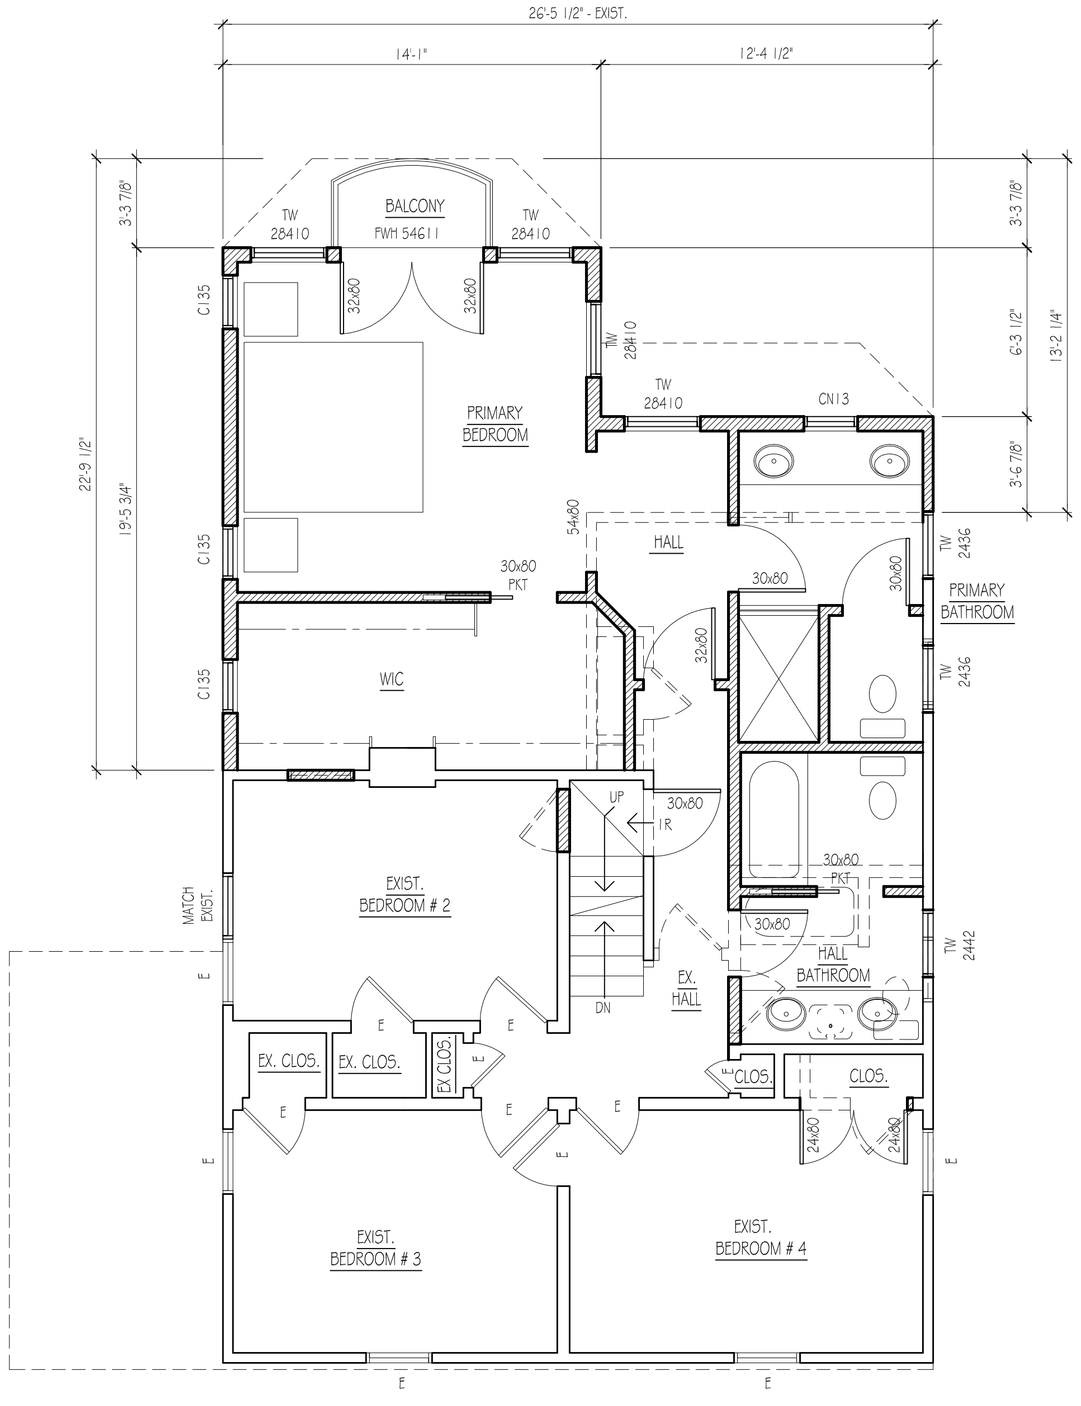

1 V-3 SECOND FLOOR PLAN

SCALE: 1/4" = 1'-0"

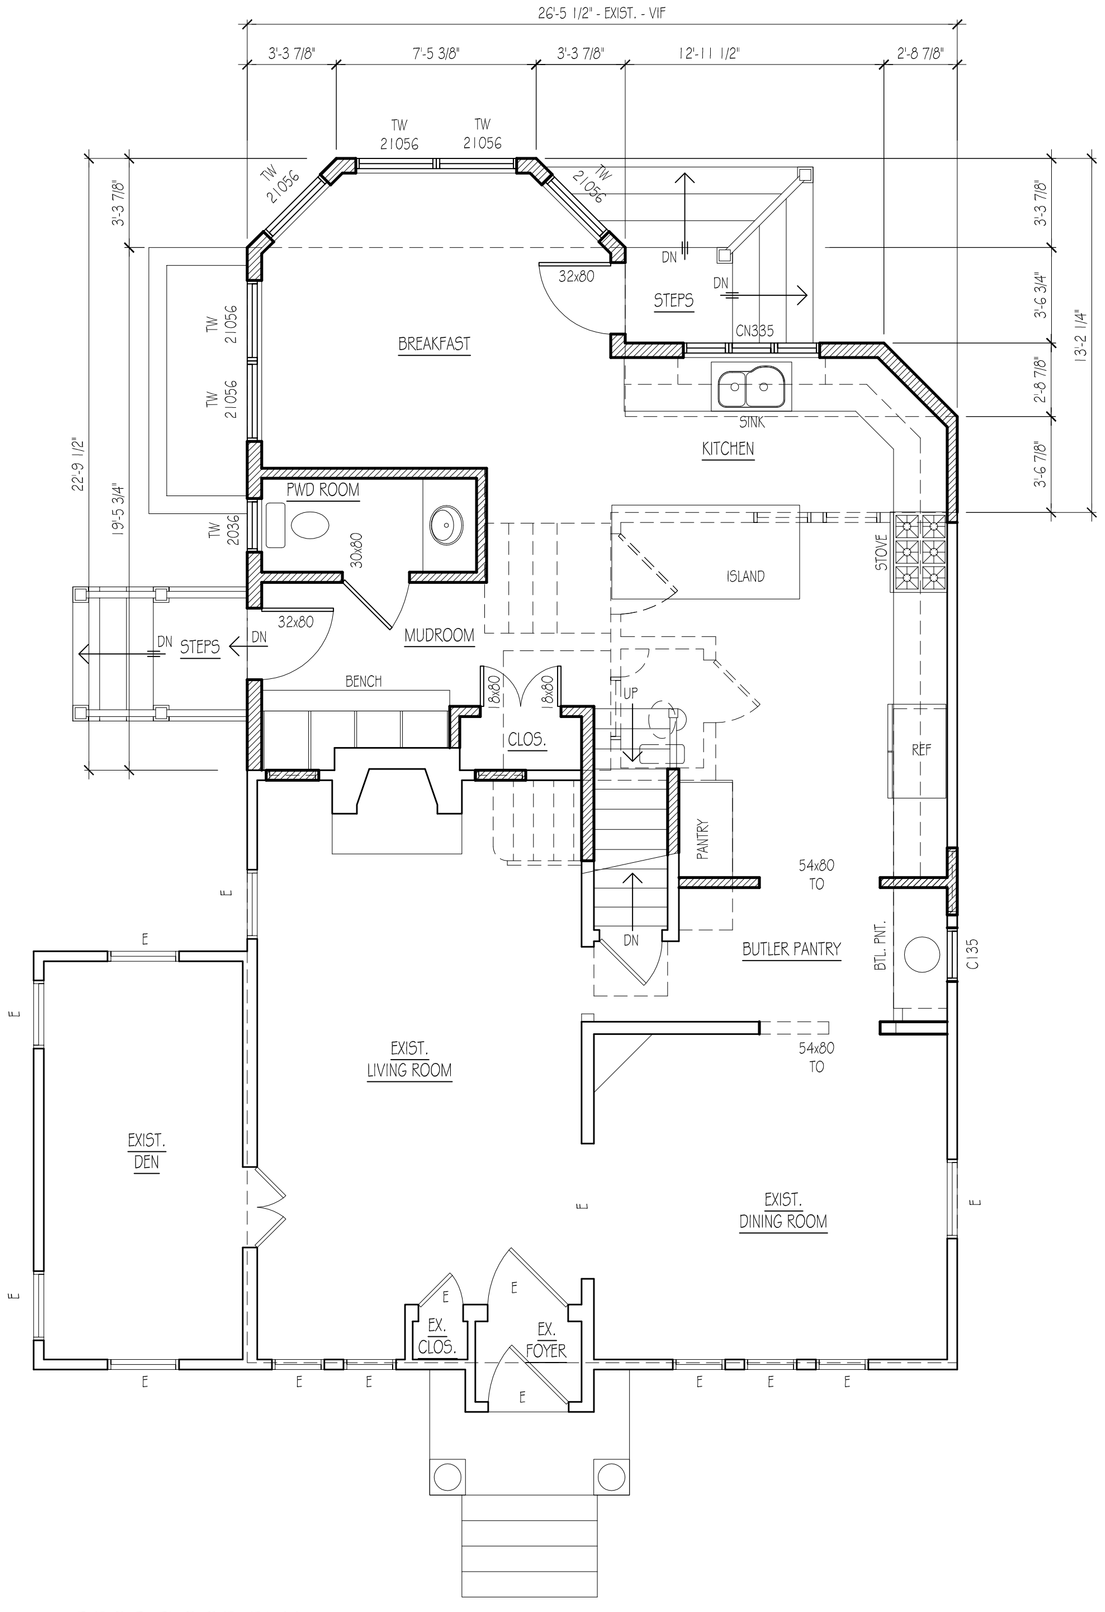

2 V-3 FIRST FLOOR PLAN

SCALE: 1/4" = 1'-0"

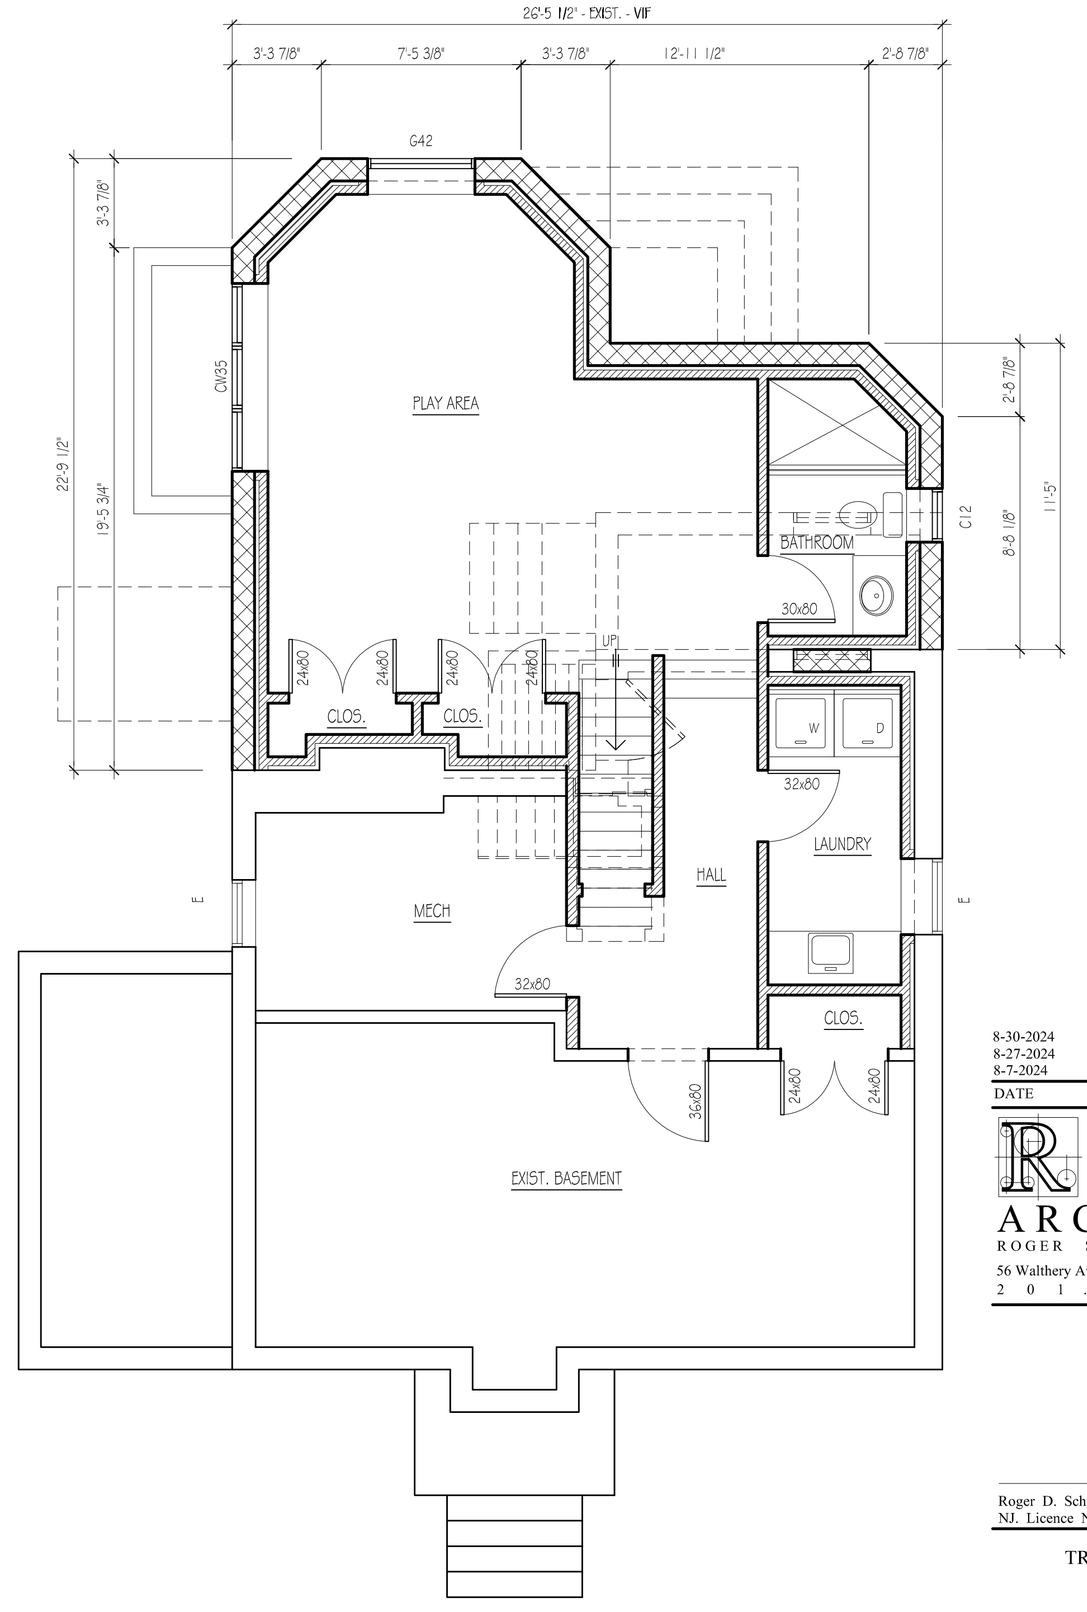

3 V-3 BASEMENT PLAN

SCALE: 1/4" = 1'-0"

8-30-2024 ISSUED FOR VARIANCE
8-27-2024 ISSUED FOR OWNER REVIEW
8-7-2024 ISSUED FOR OWNER REVIEW

DATE ISSUE

R D S ARCHITECTS
ROGER SCHLICHT ARCHITECT
56 Walthery Avenue, Ridgewood, New Jersey 07450
2 0 1 . 4 4 7 . 1 9 6 2

Roger D. Schlicht
NJ. Licence No. 09576

TROAST RESIDENCE

136 Hope Street

Ridgewood, N.J.

DATE: 8-7-2024

SCALE: AS NOTED

PLANS

V-3