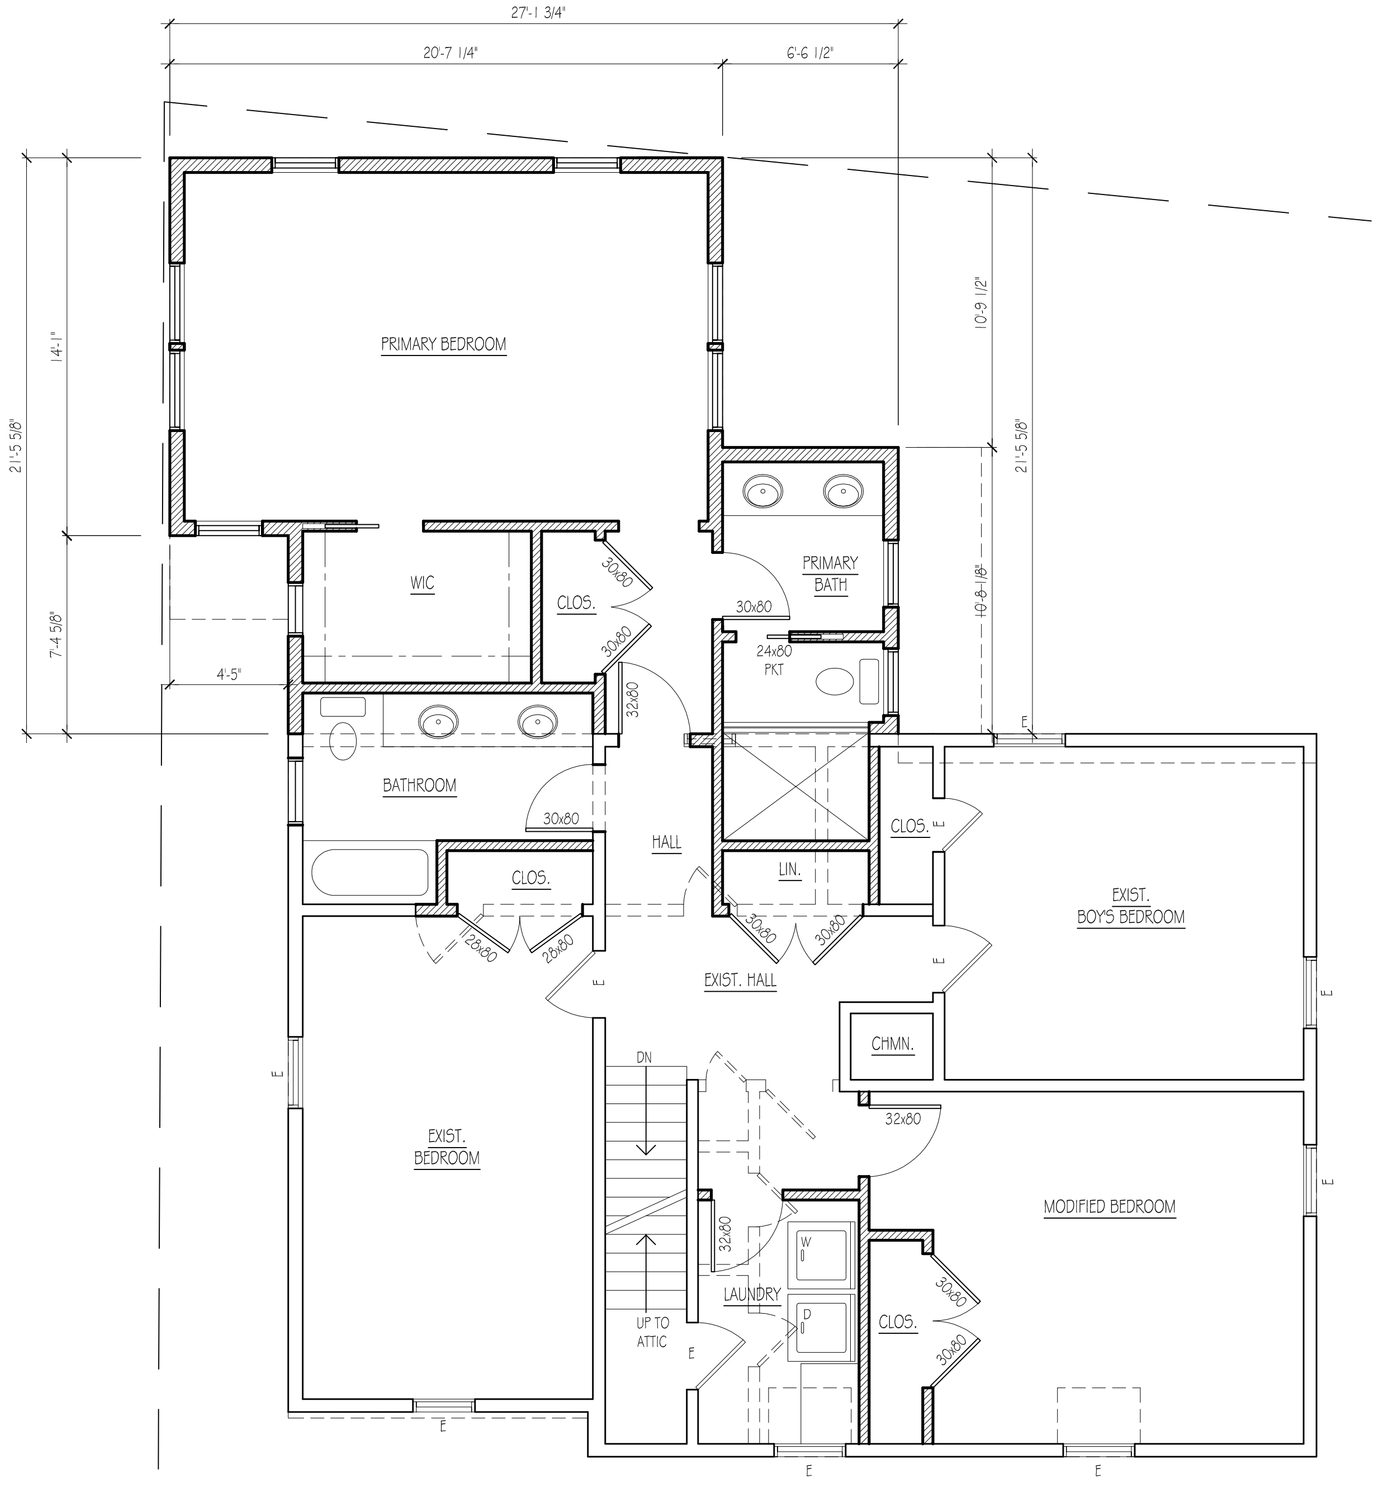

1 V-2 SECOND FLOOR PLAN
SCALE: 1/4" = 1'-0"

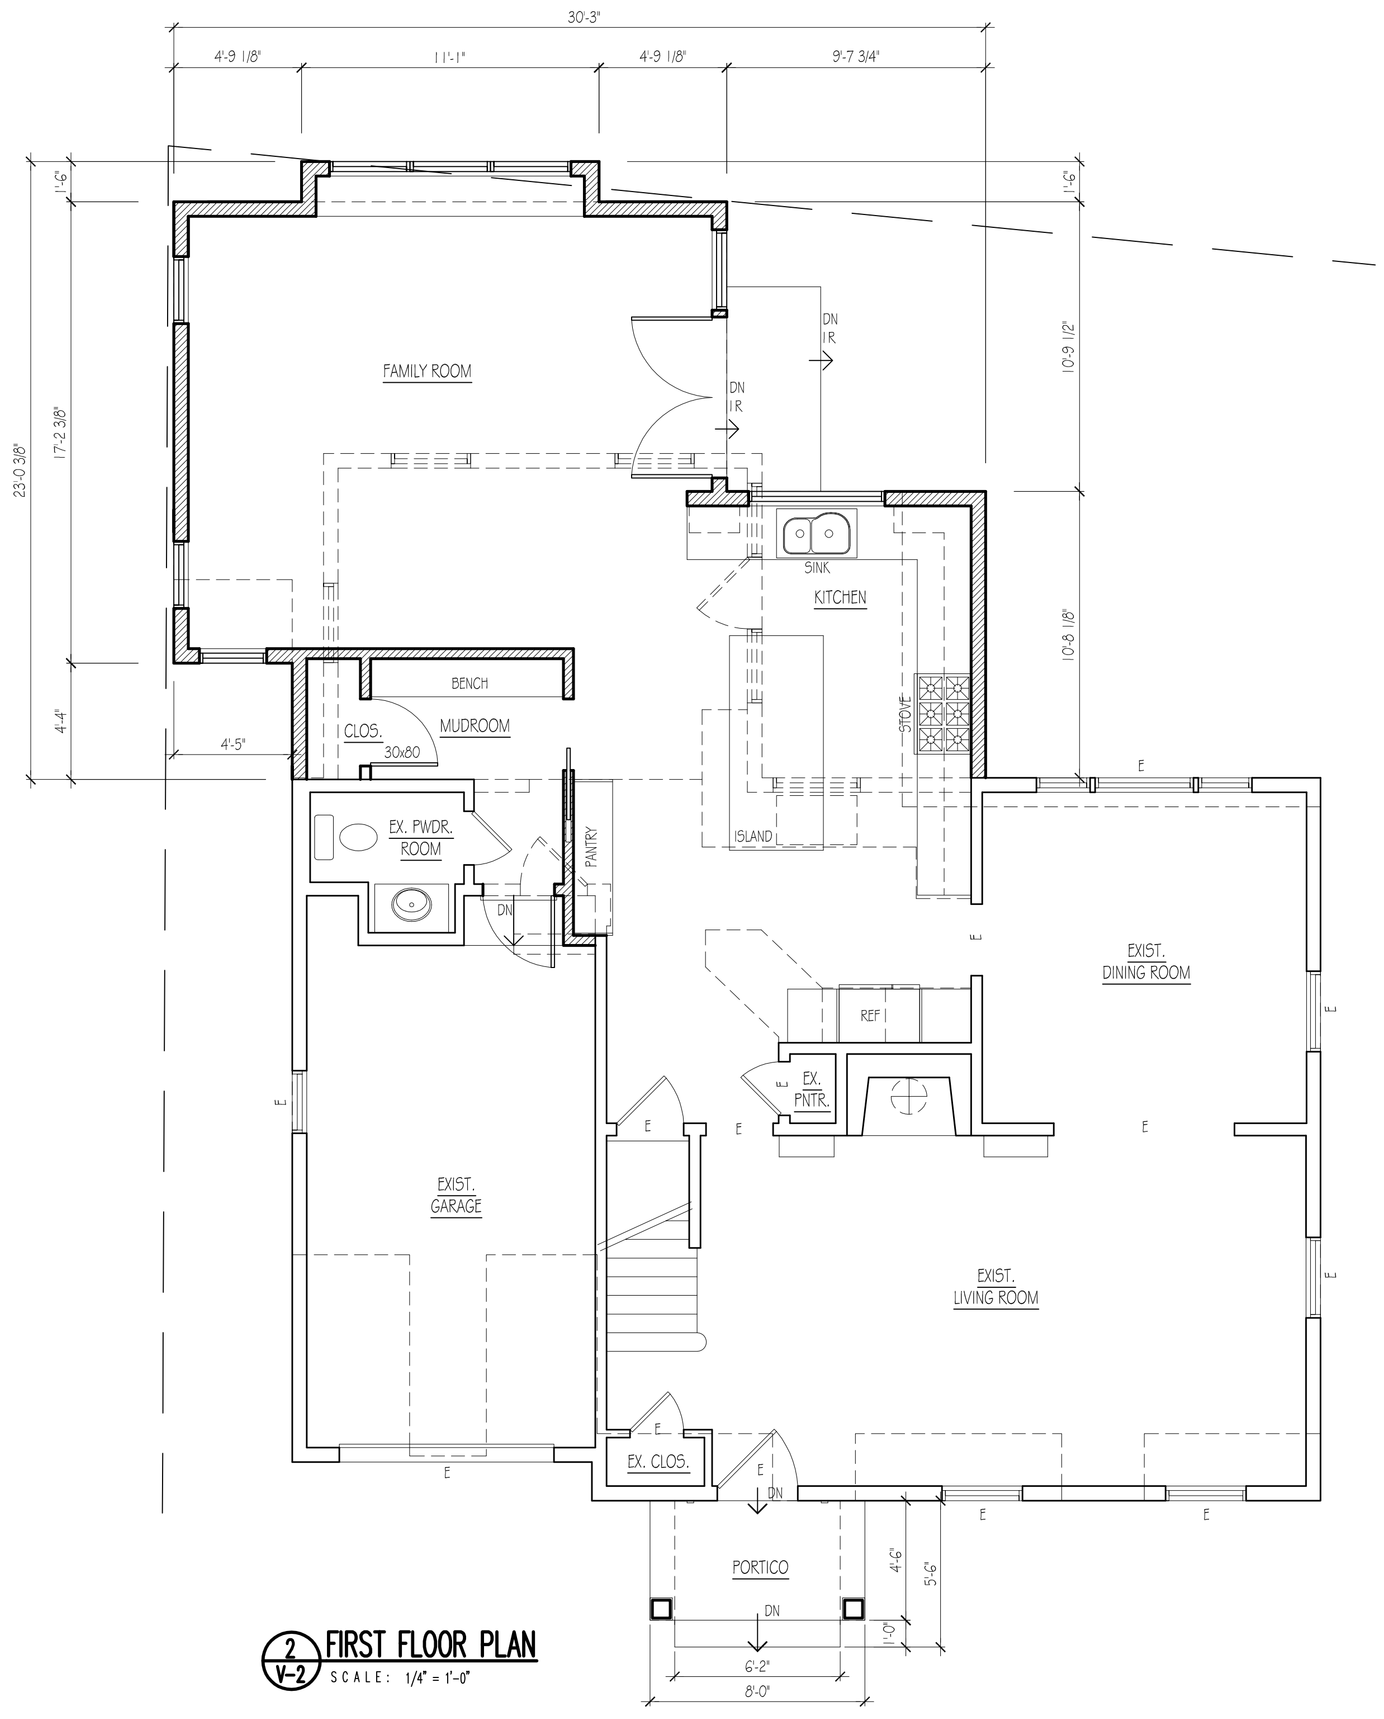

2 V-2 FIRST FLOOR PLAN
SCALE: 1/4" = 1'-0"

LEGEND / SYMBOLS

- EXISTING WALL TO REMAIN
- EXISTING WALL TO BE REMOVED
- NEW WALL
- EXISTING DOOR & FRAME TO REMAIN
- EXIST. DOOR & FRAME TO BE REMOVED
- NEW DOOR

DATE	ISSUE
4-21-2024	ISSUED FOR VARIANCE

R D S ARCHITECTS
ROGER SCHLICHT ARCHITECT
56 Walthery Avenue, Ridgewood, New Jersey 07450
2 0 1 . 4 4 7 . 1 9 6 2

Roger D. Schlicht
NJ. Licence No. 09576

UHRICH RESIDENCE

315 Kensington Drive

Ridgewood, N.J.

DATE:	4-21-2024
SCALE:	AS NOTED

FIRST & SECOND FLOOR PLANS

V-2