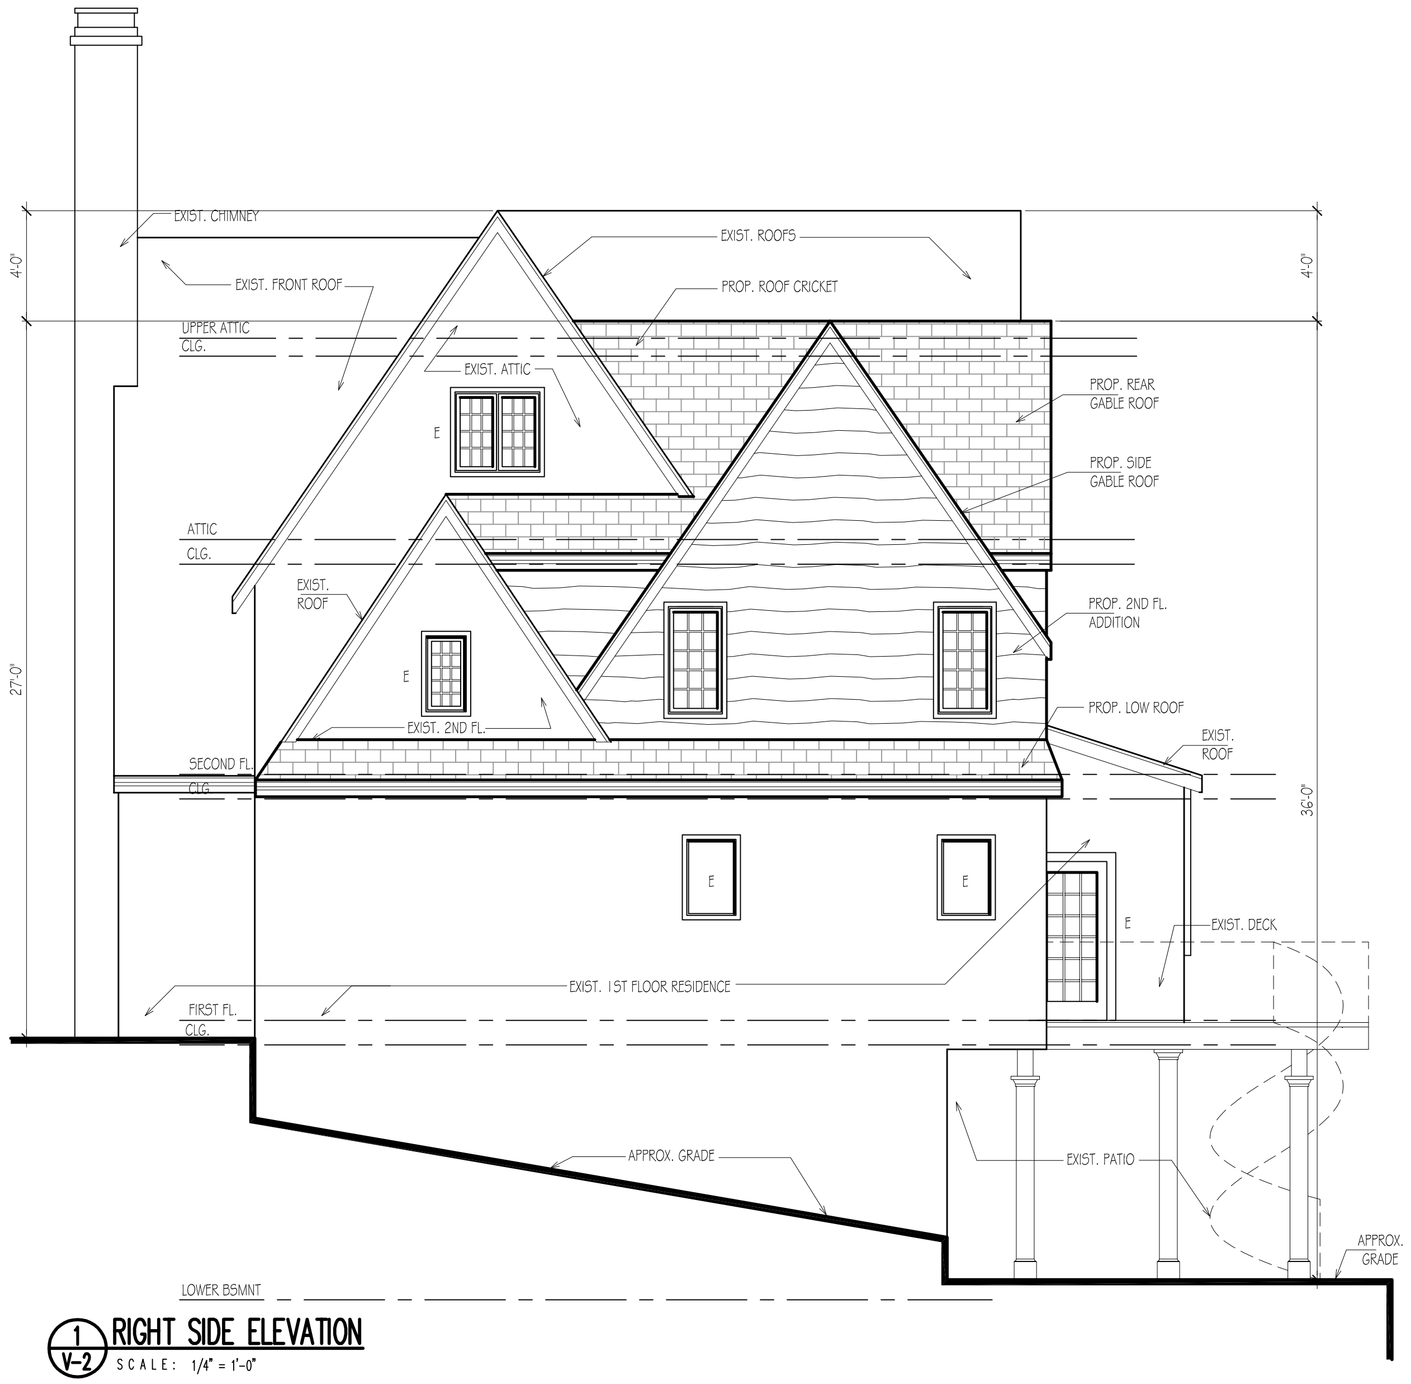

1 V-2 RIGHT SIDE ELEVATION
SCALE: 1/4" = 1'-0"

2 V-2 REAR ELEVATION
SCALE: 1/4" = 1'-0"

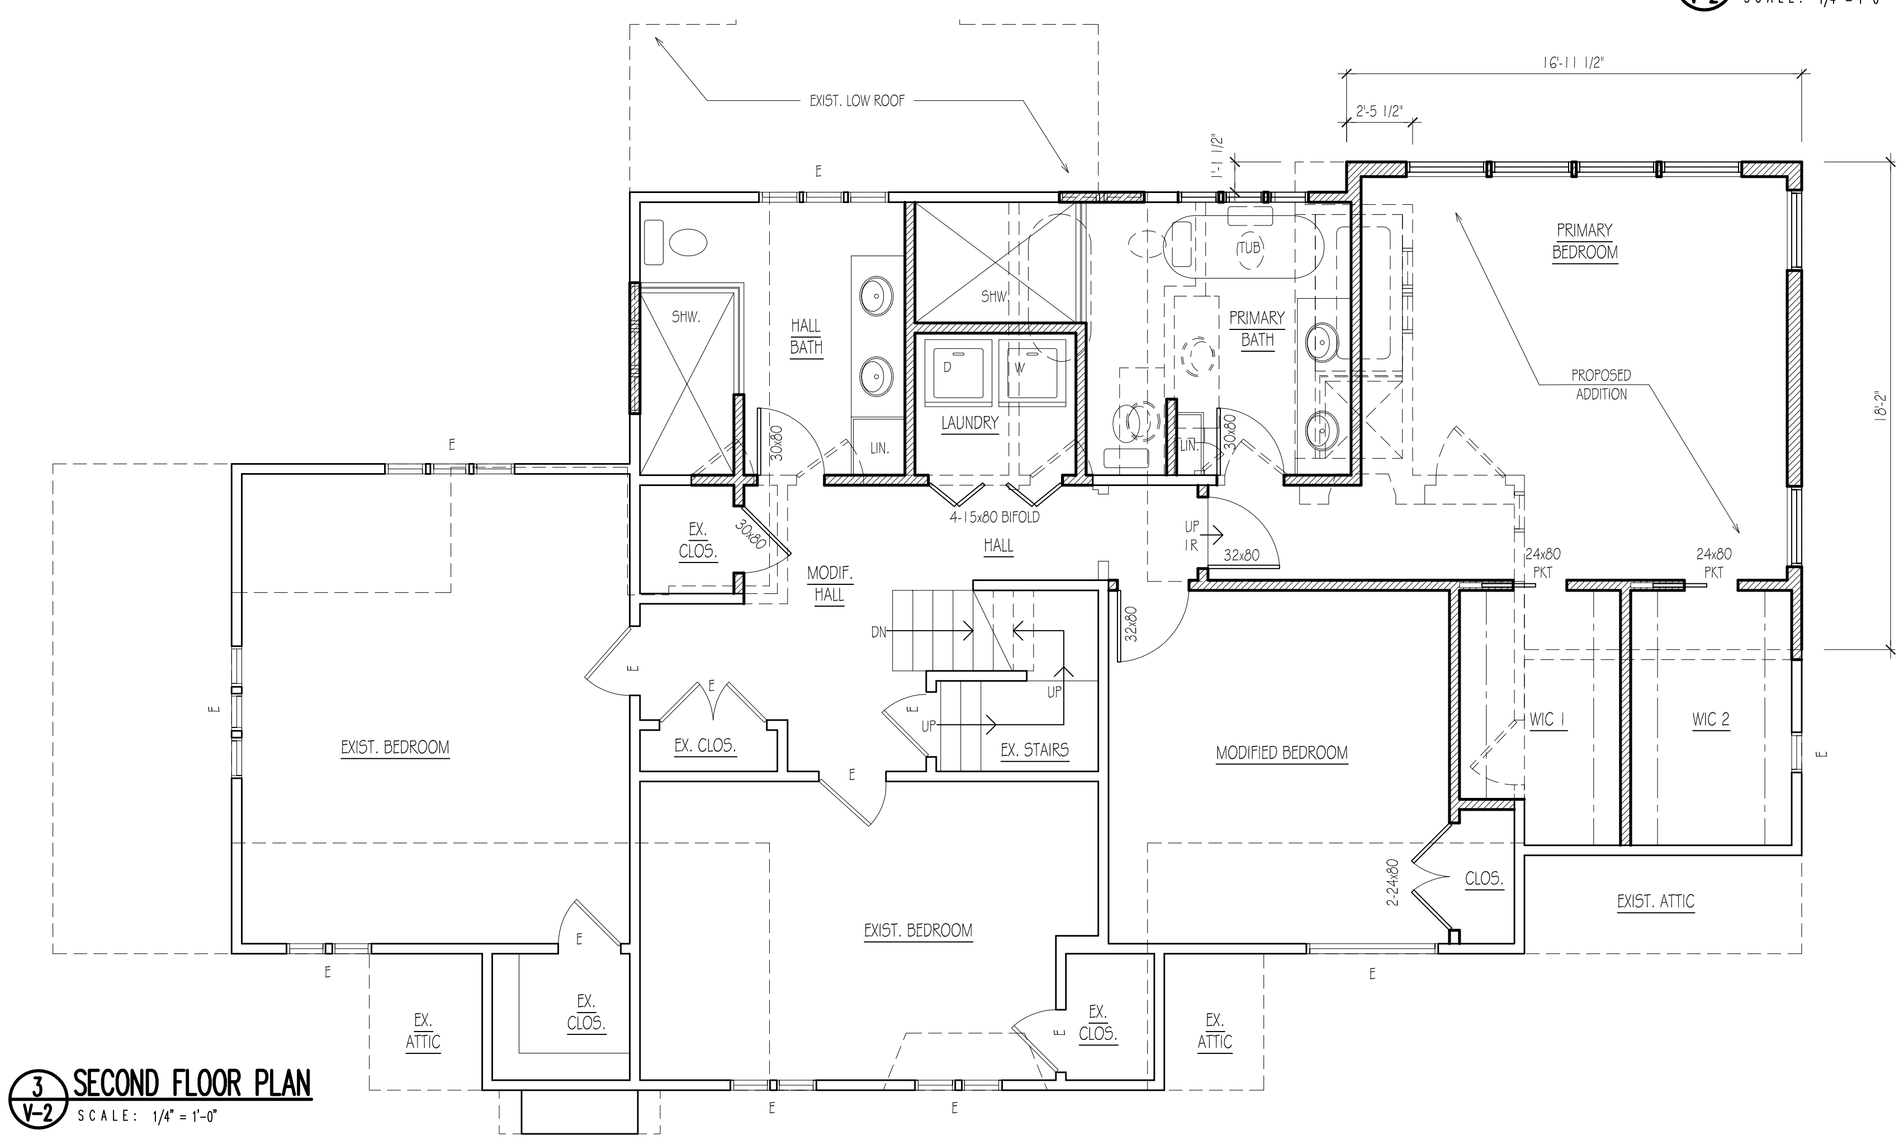

3 V-2 SECOND FLOOR PLAN
SCALE: 1/4" = 1'-0"

DATE	ISSUE
10-31-2024	ISSUED FOR DENIAL / VARIANCE
10-10-2024	ISSUED FOR OWNER'S REVIEW

R D S ARCHITECTS
ROGER SCHLICHT ARCHITECT
56 Walthery Avenue, Ridgewood, New Jersey 07450
2 0 1 . 4 4 7 . 1 9 6 2

Roger D. Schlicht
NJ. Licence No. 09576

FOX RESIDENCE

325 Crest Road

Ridgewood, N.J.

DATE:	10-10-2024
SCALE:	AS NOTED

ELEVATIONS
SECOND FLOOR PLAN

V-2