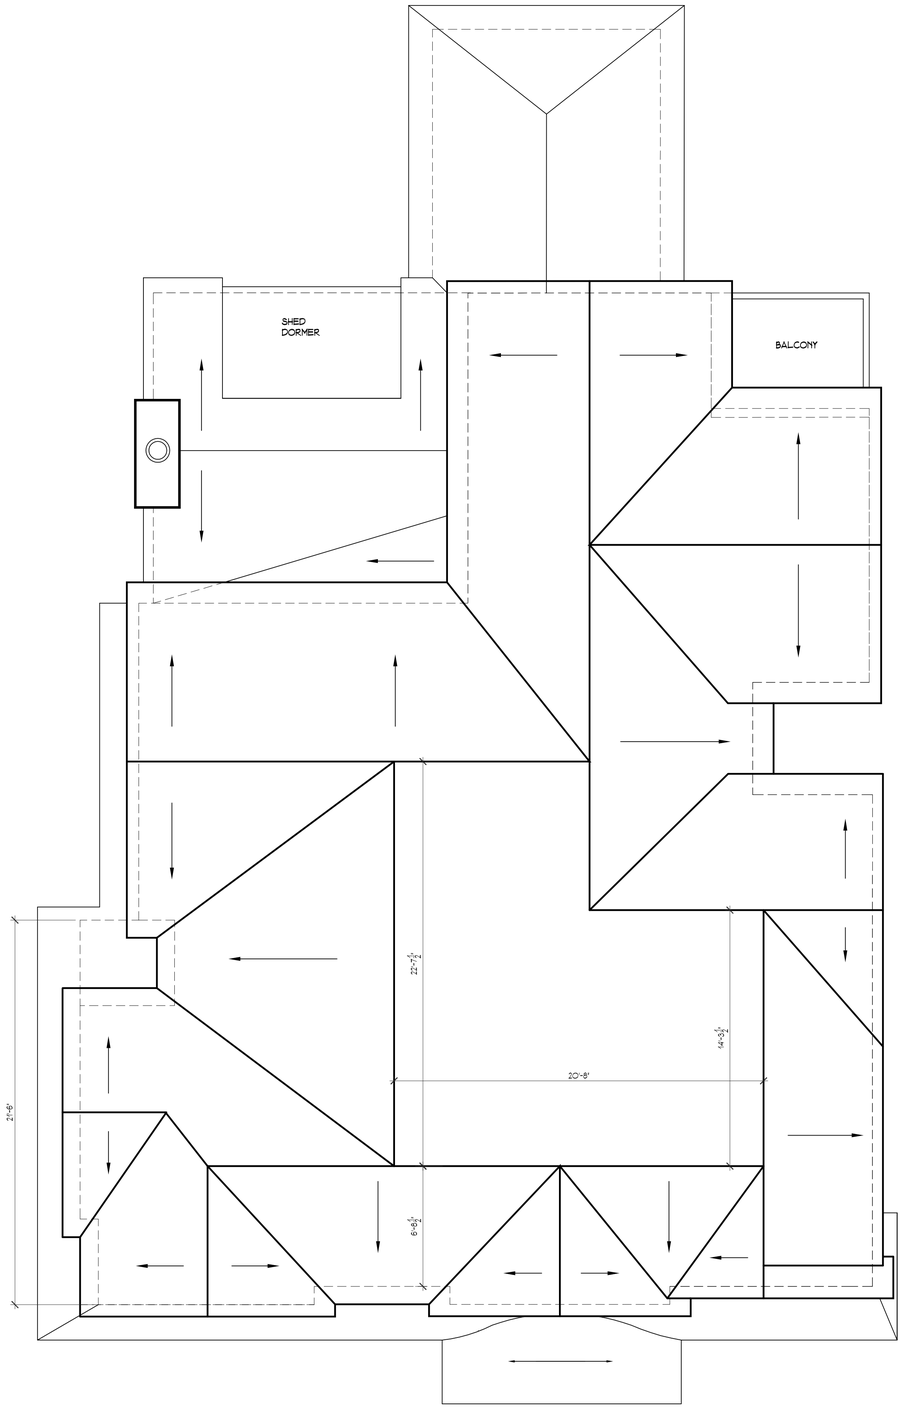

2 A-02 CONCEPT ROOF PLAN
SCALE: 1/4" = 1'-0"

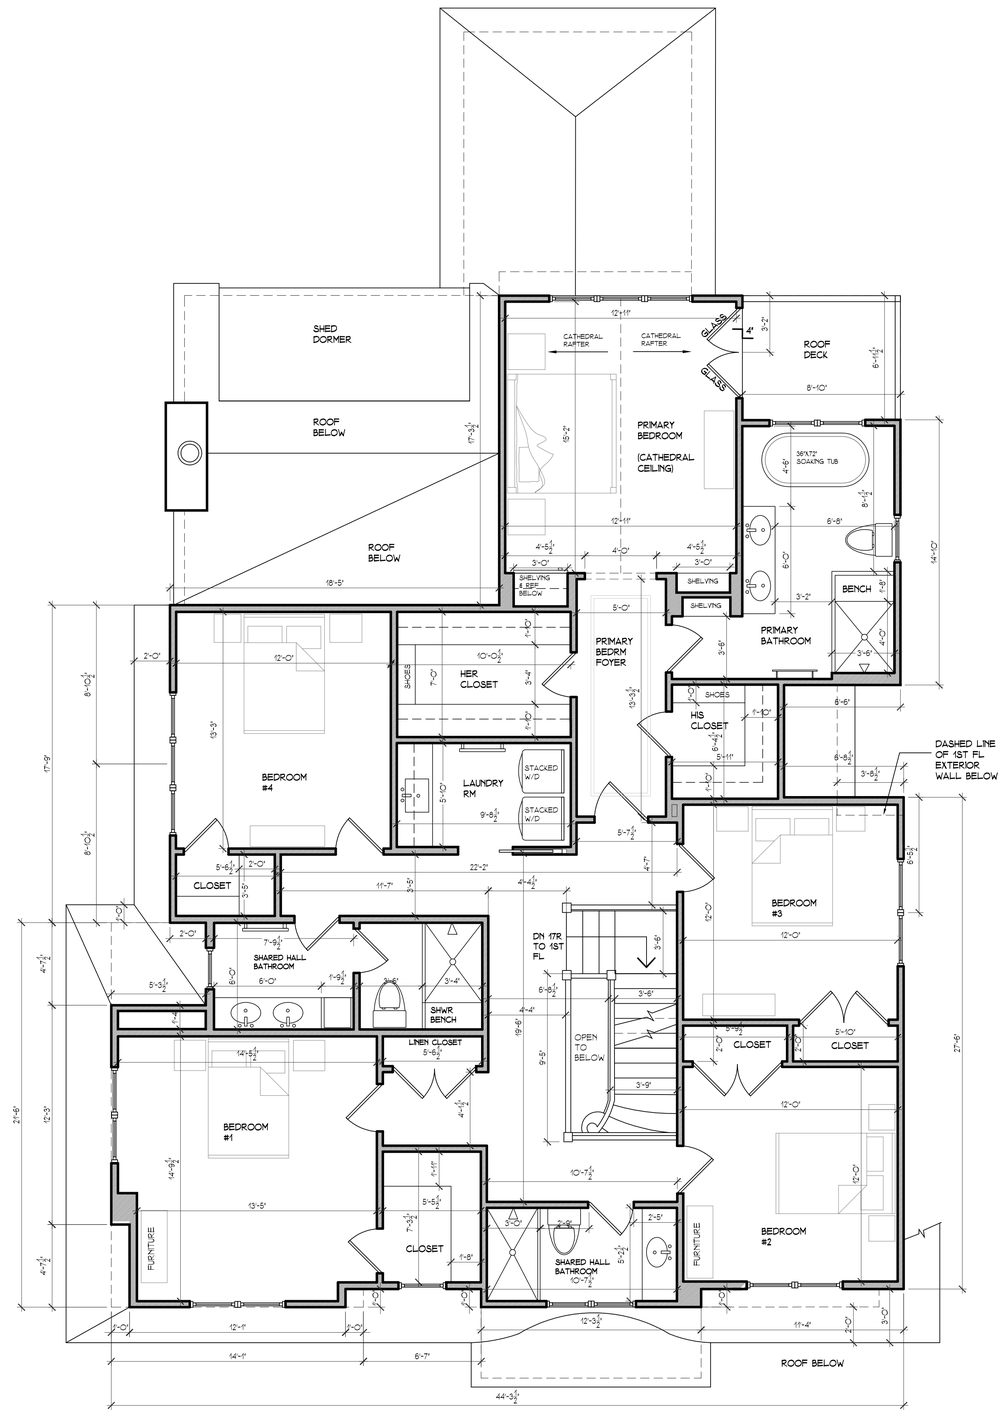

1 A-02 2ND FLOOR PLAN
SCALE: 1/4" = 1'-0"

Jordan Rosenberg
ARCHITECTS & ASSOCIATES
27 N. Broad St.
Ridgewood, NJ 07451
(201) 669-8614
www.jrarchitect.com

SET ISSUES & DATES:
ISSUE: FOR ZONING BOARD OF ADJUSTMENT SUBMISSION
DATE: 2-20-25

NEW SINGLE FAMILY RESIDENCE
PRIVATE RESIDENCE
220 ORCHARD PLACE, RIDGEWOOD, NJ

JORDAN ROSENBERG, R.A.
NJ ARCHITECT: #16495

	DATE 2-20-25
SCALE: SEE DRAWING TITLE	
DRAWN BY: JR	A-02