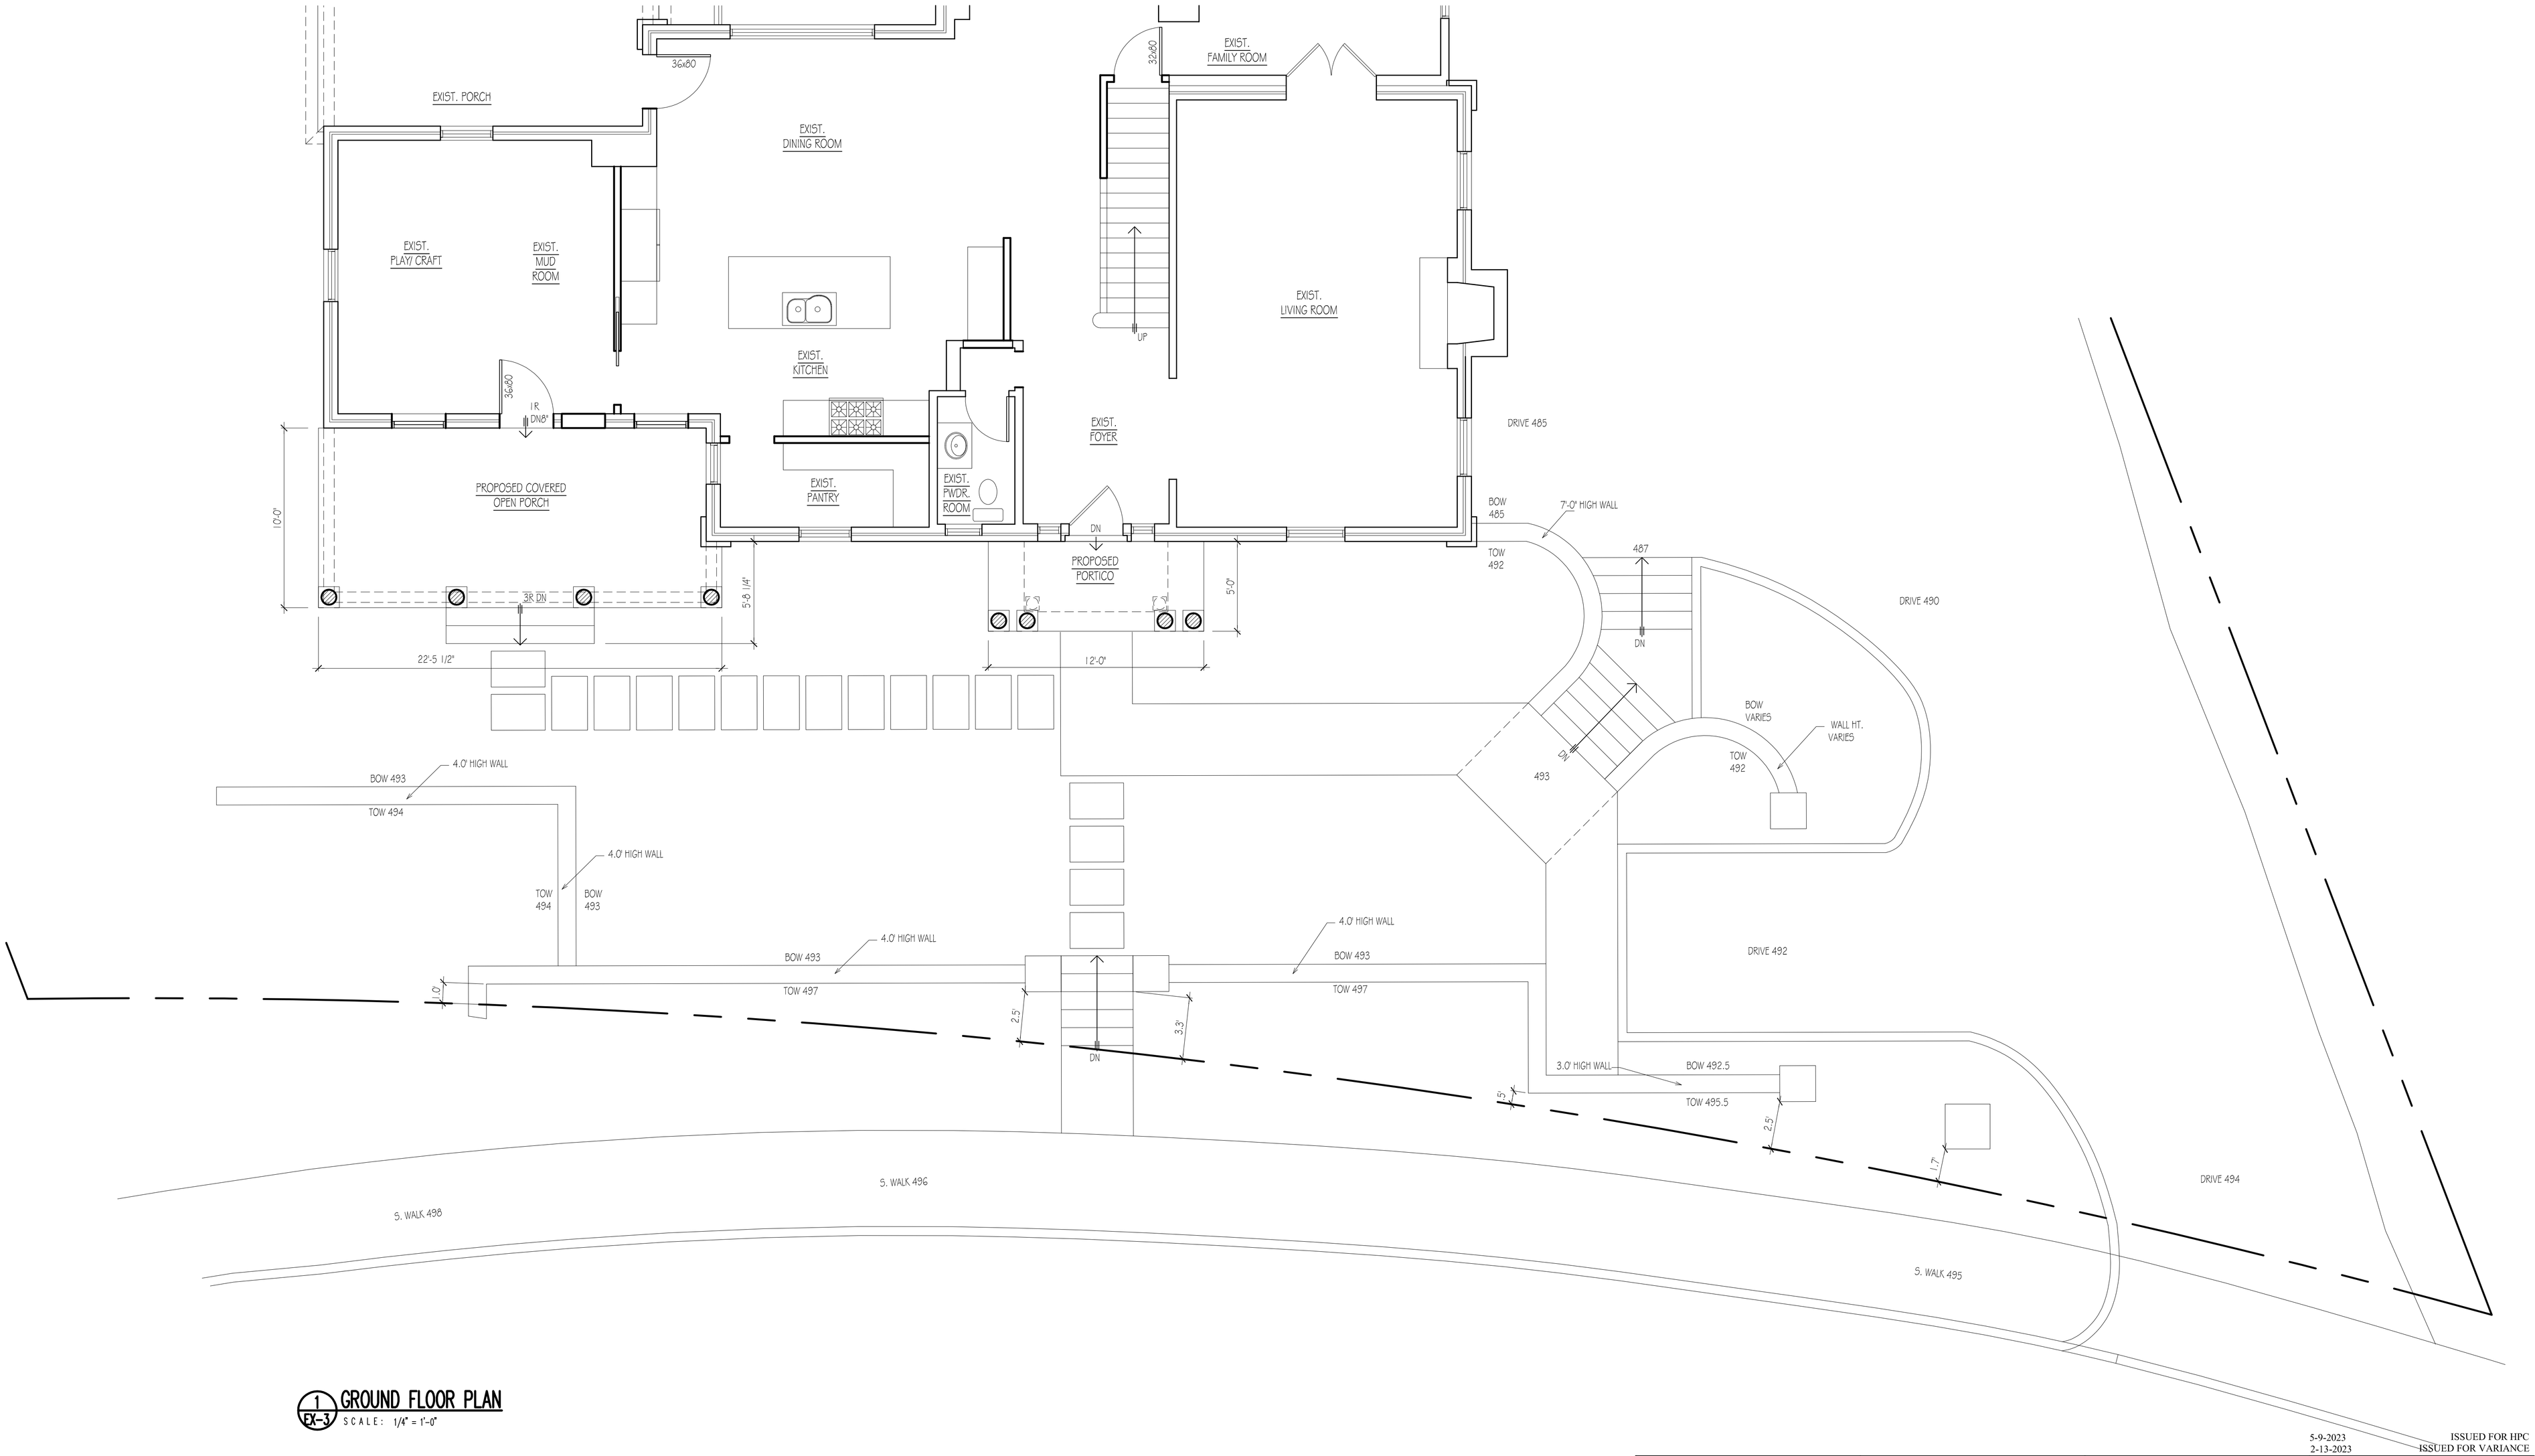

1 EX-3 GROUND FLOOR PLAN
SCALE: 1/4" = 1'-0"

			5-9-2023 ISSUED FOR HPC 2-13-2023 ISSUED FOR VARIANCE
Roger D. Schlicht NJ. Licence No. 09576	RDS ARCHITECTS ROGER SCHLICHT ARCHITECT 56 Walthery Avenue, Ridgewood, New Jersey 07450 2 0 1 . 4 4 7 . 1 9 6 2	**CORMICAN RESIDENCE** **125 Crest Road,** **Ridgewood, N.J.** DATE: 2-13-2023 SCALE: AS NOTED	GROUND FLOOR PLAN V-3