FRONT ELEVATION

SCALE: 1/4" = 1'-0"

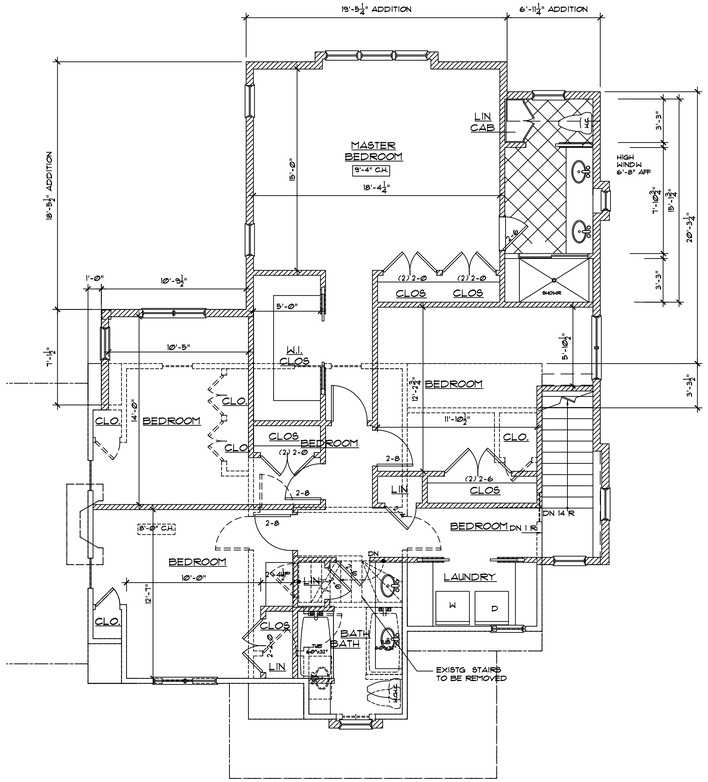

SECOND FLOOR PLAN

SCALE: 3/16" = 1'-0"

LIST OF ADJOINING PROPERTY OWNERS w/in 200 FT

Block-Lot: 3406-7
LIRA, STEVEN & JAN
538 FAIRWAY RD
RIDGEWOOD, NJ 07450

Block-Lot: 3406-8
CAI, WEI DAISY
152 JOHN ST
RIDGEWOOD, NJ 07450

Block-Lot: 3407-12
MILLER, PATRICK & TWIBELL,KERRY
141 JOHN ST
RIDGEWOOD, NJ 07450

Block-Lot: 3402-3
LOUIZIDES, GARY & ELIZABETH
554 LINWOOD AVE.
RIDGEWOOD, NJ 07450

Block-Lot: 3407-2
MARX, RHONDA
560 FAIRWAY RD
RIDGEWOOD NJ 07450

Block-Lot: 3406-6
MUNDHE, RAVI & ARCHANA
534 FAIRWAY RD
RIDGEWOOD, NJ 07450

Block-Lot: 3406-11
DENICHOLAS,KATHLEEN & ANDREW TAVANI
136 JOHN ST
RIDGEWOOD, NJ 07450

Block-Lot: 3402-16
MARLIN, ROSS & AMY
551 FAIRWAY RD
RIDGEWOOD, NJ 07450

Block-Lot: 3407-3
LYNN,WALTER W.
562 FAIRWAY ROAD
RIDGEWOOD, NJ 07450

Block-Lot: 3407-4
PUTNINS,ZIGMUNDS & BENSON,CATHY F
572 FAIRWAY ROAD
RIDGEWOOD, NJ 07450

Block-Lot: 3401-9
HUGHES JR, THOMAS J & KAREN M
539 FAIRWAY RD
RIDGEWOOD, NJ 07450

Block-Lot: 3401-10
IBERA, ROXAN R & MAE J
535 FAIRWAY RD
RIDGEWOOD, NJ 07450

LIRA, STEVEN & JAN
538 FAIRWAY RD
RIDGEWOOD, NJ 07450

CAI, WEI DAISY
152 JOHN ST
RIDGEWOOD, NJ 07450

MILLER, PATRICK & TWIBELL,KERRY
141 JOHN ST
RIDGEWOOD, NJ 07450

LOUIZIDES, GARY & ELIZABETH
554 LINWOOD AVE.
RIDGEWOOD, NJ 07450

MARX, RHONDA
560 FAIRWAY RD
RIDGEWOOD NJ 07450

MUNDHE, RAVI & ARCHANA
534 FAIRWAY RD
RIDGEWOOD, NJ 07450

DENICHOLAS,KATHLEEN & ANDREW TAVANI
136 JOHN ST
RIDGEWOOD, NJ 07450

MARLIN, ROSS & AMY
551 FAIRWAY RD
RIDGEWOOD, NJ 07450

LYNN,WALTER W.
562 FAIRWAY ROAD
RIDGEWOOD, NJ 07450

PUTNINS,ZIGMUNDS & BENSON,CATHY F
572 FAIRWAY ROAD
RIDGEWOOD, NJ 07450

HUGHES JR, THOMAS J & KAREN M
539 FAIRWAY RD
RIDGEWOOD, NJ 07450

IBERA, ROXAN R & MAE J
535 FAIRWAY RD
RIDGEWOOD, NJ 07450

SALTIEL, ROBERT & STACY
555 FAIRWAY RD
RIDGEWOOD NJ 07450

SEAMAN, DAVID C & EILEEN J
144 JOHN ST
RIDGEWOOD, NJ 07450

HALM, HEATHER LYNN
140 N PLEASANT AVE
RIDGEWOOD, NJ 07450

ERB, MICHAEL J & KARYN
561 FAIRWAY RD
RIDGEWOOD, NJ 07450

NAVARRO,AMANDA A
550 LINWOOD AVE
RIDGEWOOD, NJ 07450

FOMIN, IGOR & NATALIA
166 JOHN ST
RIDGEWOOD, NJ 07450

EKERT, KENNETH
135 JOHN ST
RIDGEWOOD, NJ 07450

WETZEL,SARAH ELIZABETH&LOCURTO,RYAN
546 LINWOOD AVE
RIDGEWOOD,NJ 07450

KIM, PETER & MI RAN CHOI
562 LINWOOD AVE
RIDGEWOOD, NJ 07450

MARION, JAMES(V) & MARY LOU
576 FAIRWAY RD.
RIDGEWOOD, N.J. 07450

VENKATESH, PRASANNA & RAO,PRATIBHA
140 JOHN ST
RIDGEWOOD NJ 07450

FELSENSTEIN, BRUCE W. & SALLY ANN
575 FAIRWAY RD.
RIDGEWOOD,N.J. 07450

Block-Lot: 3407-7
HALM, HEATHER LYNN
140 N PLEASANT AVE
RIDGEWOOD, NJ 07450

Block-Lot: 3402-14
ERB, MICHAEL J & KARYN
561 FAIRWAY RD
RIDGEWOOD, NJ 07450

Block-Lot: 3403-2
NAVARRO,AMANDA A
550 LINWOOD AVE
RIDGEWOOD, NJ 07450

Block-Lot: 3401-8
FOMIN, IGOR & NATALIA
166 JOHN ST
RIDGEWOOD, NJ 07450

Block-Lot: 3407-11
EKERT, KENNETH
135 JOHN ST
RIDGEWOOD, NJ 07450

Block-Lot: 3402-1
WETZEL,SARAH ELIZABETH&LOCURTO,RYAN
546 LINWOOD AVE
RIDGEWOOD,NJ 07450

Block-Lot: 3406-10
VENKATESH, PRASANNA & RAO,PRATIBHA
140 JOHN ST
RIDGEWOOD NJ 07450

Block-Lot: 3402-12
FELSENSTEIN, BRUCE W. & SALLY ANN
575 FAIRWAY RD.
RIDGEWOOD,N.J. 07450

Block-Lot: 3407-13
BOLDUC, BRUCE & MAUREEN
147 JOHN ST
RIDGEWOOD, NJ 07450

Block-Lot: 3401-7
VITARIUS, JOSEPHINE (TRUST)
542 LINWOOD AVE
RIDGEWOOD, NJ 07450

Block-Lot: 3402-13
THOMAS, PETER G
565 FAIRWAY RD
RIDGEWOOD, NJ 07450

LEFT SIDE ELEVATION

SCALE: 3/16" = 1'-0"

RIGHT SIDE ELEVATION

SCALE: 3/16" = 1'-0"

REAR ELEVATION

SCALE: 3/16" = 1'-0"

PETER B. COOPER
& ASSOCIATES

ARCHITECTS & LANDSCAPE ARCHITECTS

14 OVERBROOK ROAD, RAMSEY, NJ 07446
TEL: 201-512-1146 FAX: 201-783-8299

PETER@PETERCOOPERARCHITECTS.COM

PROPRIETARY NOTE:
IT IS A VIOLATION OF NJS LAW FOR ANY PERSON, UNLESS ACTING UNDER THE DIRECTION OF THE ARCHITECT OF RECORD, TO ALTER OR CHANGE ANY ITEM ON THESE PLANS. THE INFORMATION AND DRAWINGS HEREIN ARE OF PROPRIETARY NATURE ARE FOR USE BY OUR CLIENTS ONLY, ON THIS SITE ONLY, AND NOT TO BE USED FOR ANY OTHER PURPOSE OTHER THAN THIS LOCATION OR OWNER WITHOUT WRITTEN CONSENT OF PETER COOPER.

PROJECT:

MICHAEL & CAITLIN LICARE
RESIDENCE

153 JOHN STREET
RIDGEWOOD
NJ 07450

NO.	DATE	REVISION

ISSUED:	10-16-23
ISSUED FOR PERMIT:	
DRAWN BY:	
CHECKED BY:	PBC
SCALE:	AS NOTED
PROJECT #:	23-02

DRAWING:

SECOND FLR PLANS
FRONT, LEFT &
RIGHT SIDE ELEV'S,
LIST W/IN 200 FT

PETER B. COOPER
ARCHITECT

NJRA #12111
NYRA #026190

A-1