Lantelme, Kurens & Associates, PC
Engineers & Surveyors 101 West Street, Hillsdale, N.J. 07642 Ph. 201-666-2450 Fax 201-666-9745

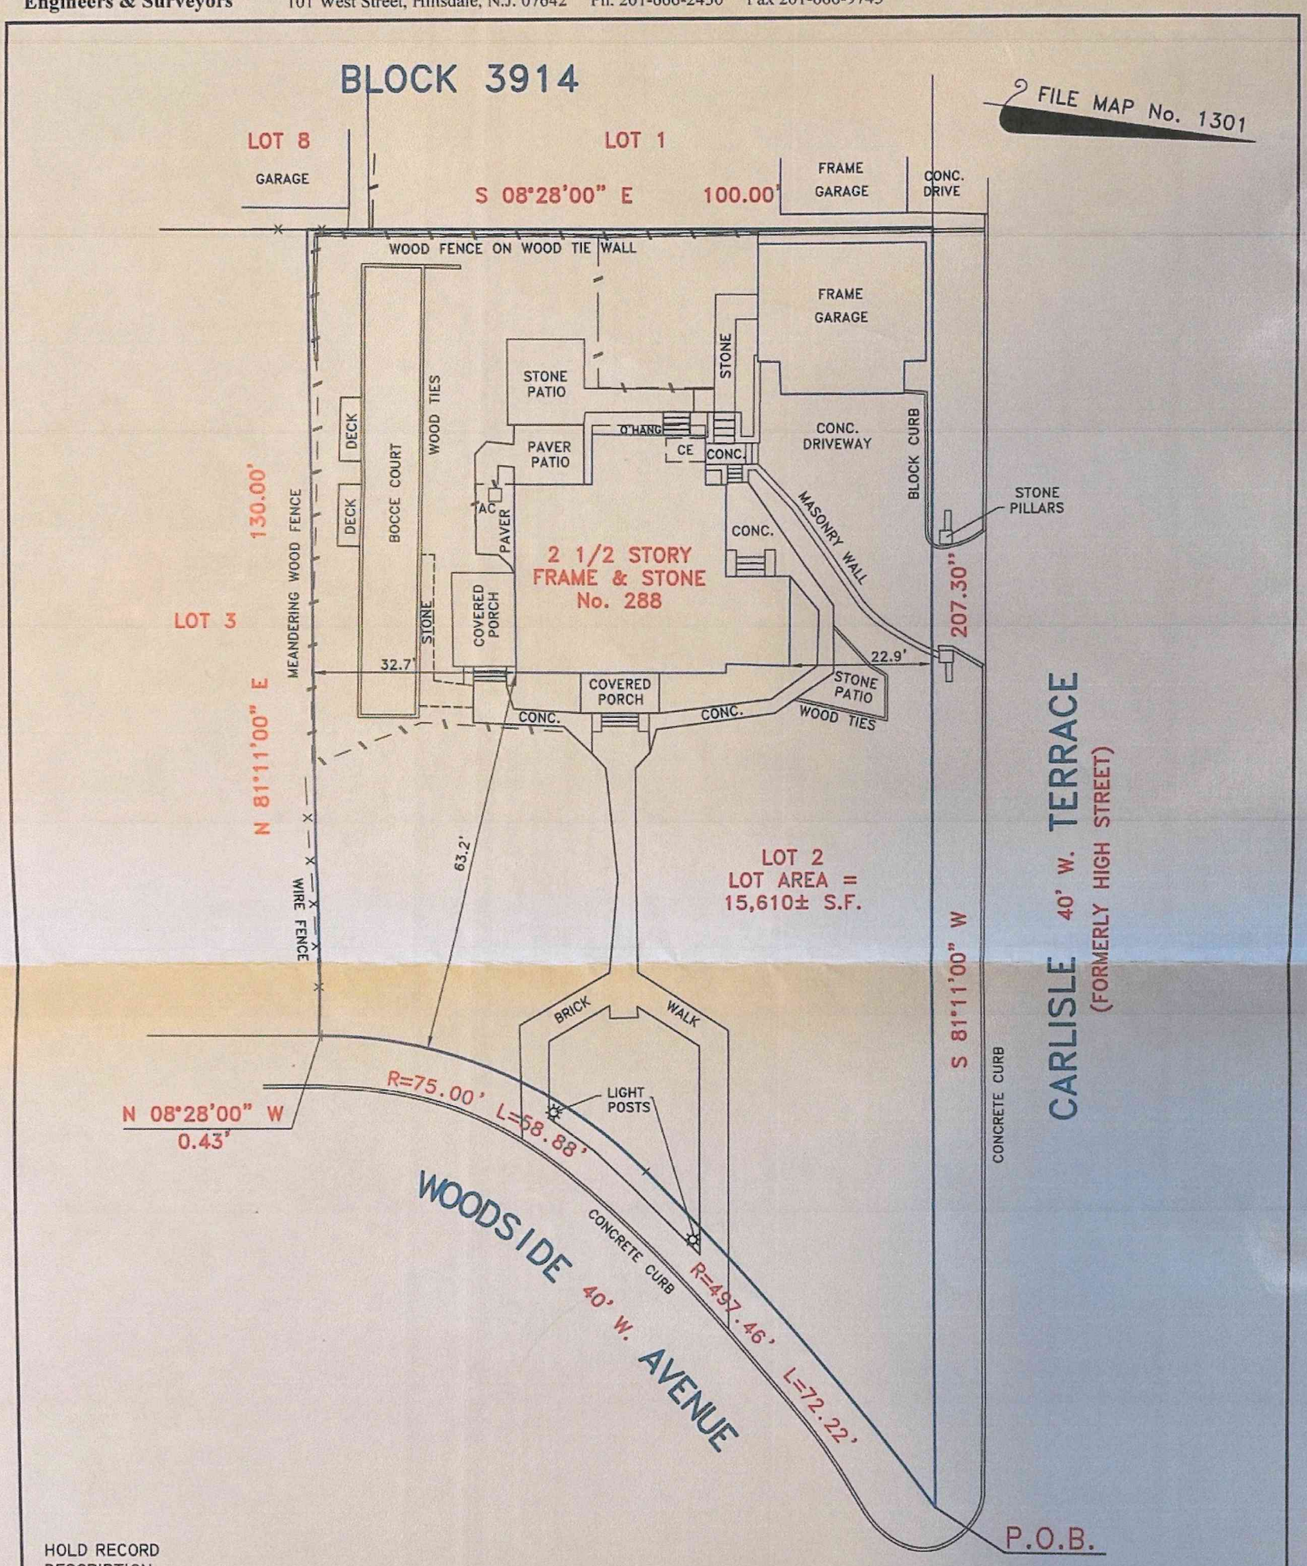

HOLD RECORD DESCRIPTION.

PROPERTY CORNERS NOT SET AS PER CONTRACT.

THIS SURVEY IS SUBJECT TO ANY FACTS THAT MAY BE DISCLOSED BY A FULL AND ACCURATE TITLE SEARCH.

PROPERTY SURVEY

PROPERTY SITUATED IN: VILLAGE OF RIDGEWOOD, BERGEN COUNTY, NEW JERSEY

LOT NO.: 2 (TAX & FILE MAP)

BLOCK NO.: 3914 (TAX MAP)

CERTIFIED TO: OLD REPUBLIC NATIONAL TITLE INSURANCE COMPANY, EMPIRE TITLE AGENCY, LLC; ATLANTIC HOME LOANS, INC., ITS SUCCESSORS AND/OR ASSIGNS AS THEIR INTEREST MAY APPEAR; BRIAN LEAHY AND KATE LEAHY, HUSBAND AND WIFE; RICHARD J. BRADY, ESQ.

MAP SOURCE: "WOODSIDE PARK, PROPERTY OF THE RIDGEWOOD LAND AND IMPROVEMENT CO., RIDGEWOOD, BERGEN COUNTY, NEW JERSEY, SEPTEMBER 1910" FILED IN THE BERGEN COUNTY CLERK'S OFFICE OCTOBER 21, 1910 AS MAP NO. 1301.

SCALE: 1" = 20'	DATE: 6/28/17	PARTY: GB	DRAWN BY: JW	NO. ET3450

Christopher J. Lantelme, P.E. & L.S. 39580
LAND SURVEYOR