Lantelme, Kurens & Associates, PC

FILE NO. 370UPPER

Engineers & Surveyors 101 West Street, Hillsdale, N.J. 07642 Ph. 201-666-2450 Fax 201-666-9745

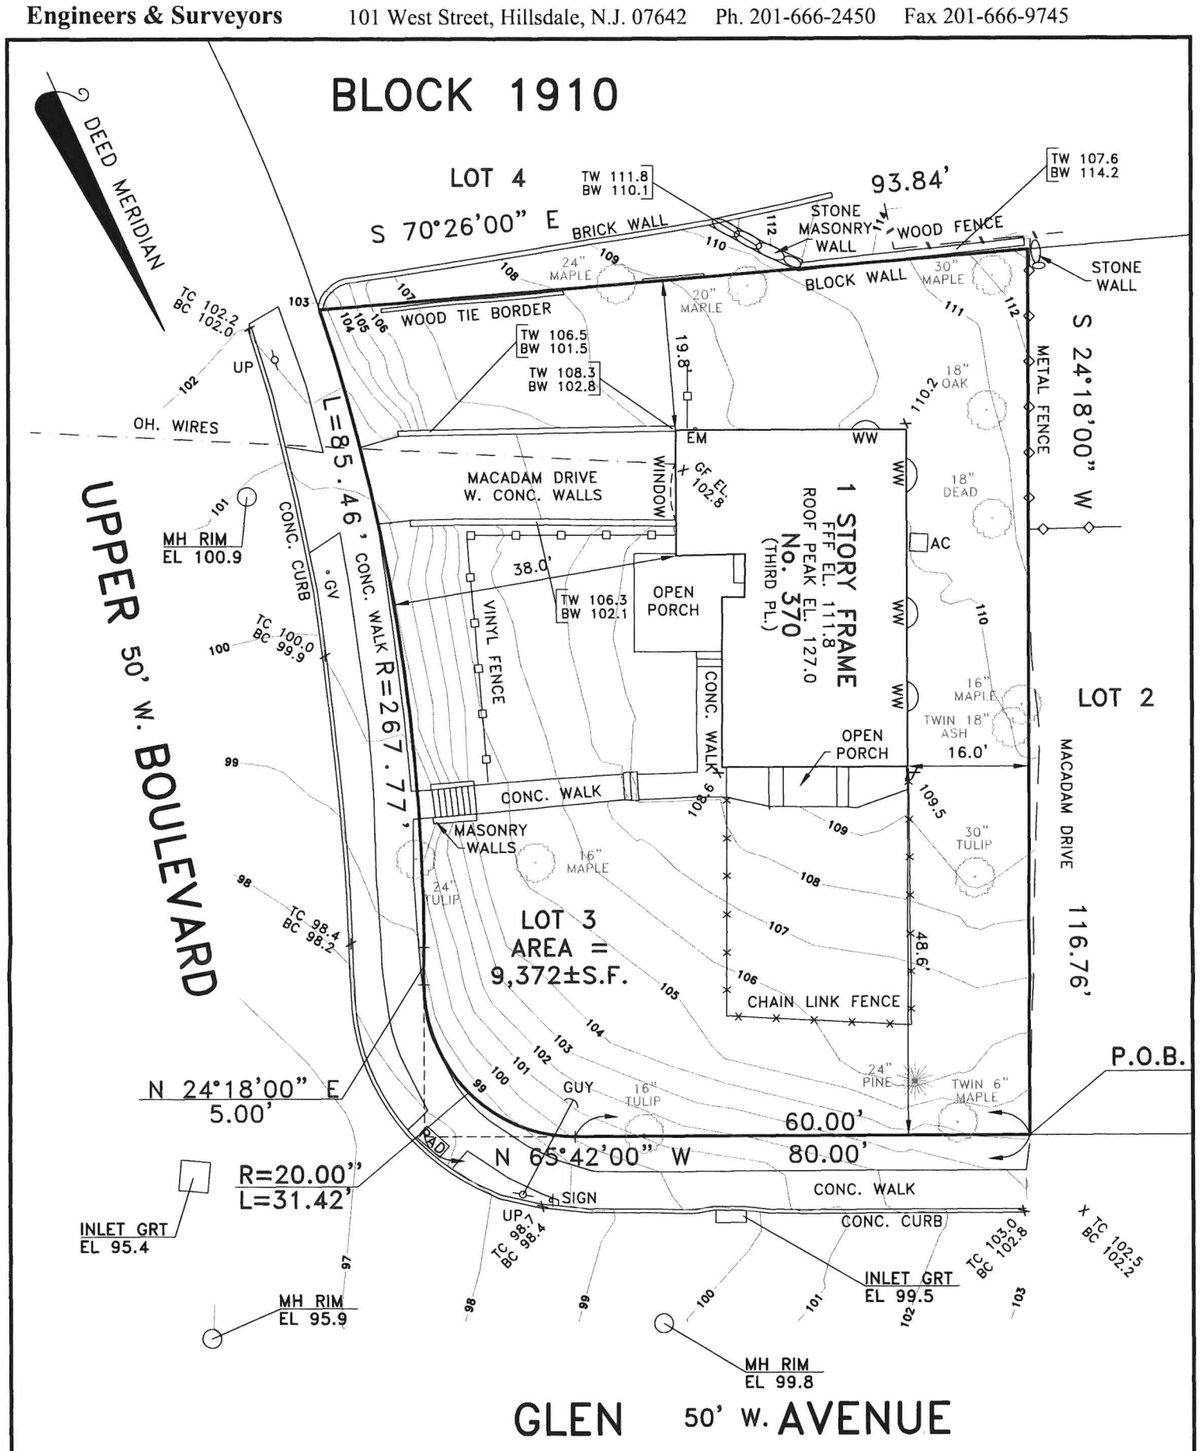

HOLD RECORD DESCRIPTION.

A WRITTEN WAIVER AND DIRECTION NOT TO SET CORNER MARKERS HAS BEEN OBTAINED FROM THE ULTIMATE USER PURSUANT TO P.L.2003, C.14(C45:8-36.3) AND NJAC 13:40-5.1(D).

THIS SURVEY IS SUBJECT TO ANY FACTS THAT MAY BE DISCLOSED BY A FULL AND ACCURATE TITLE SEARCH.

TOPOGRAPHIC SURVEY - 370 UPPER BOULEVARD

PROPERTY SITUATED IN: VILLAGE OF RIDGEWOOD, BERGEN COUNTY, NEW JERSEY	CERTIFIED TO: PAVAN RAYABARAPU.
LOT NO.: 3 (TAX MAP)	
BLOCK NO.: 1910 (TAX MAP)	
MAP SOURCE: TAX ASSESSMENT MAP OF THE VILLAGE OF RIDGEWOOD, BERGEN COUNTY, NEW JERSEY.	LAND SURVEYOR Christopher J. Lantelme P.E. & L.S. 39580

SCALE: 1"=20'	DATE: 09/07/24	PARTY: JN/VD	DRAWN BY: DR